Right of Way

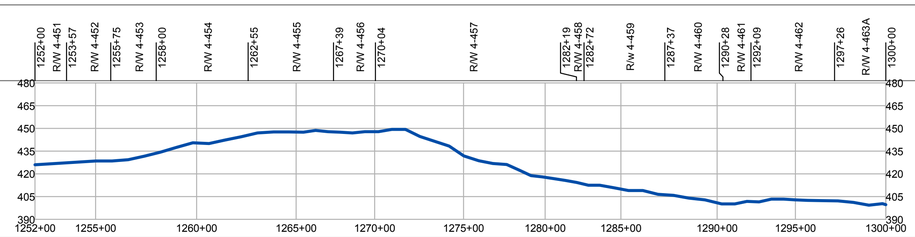

Profile

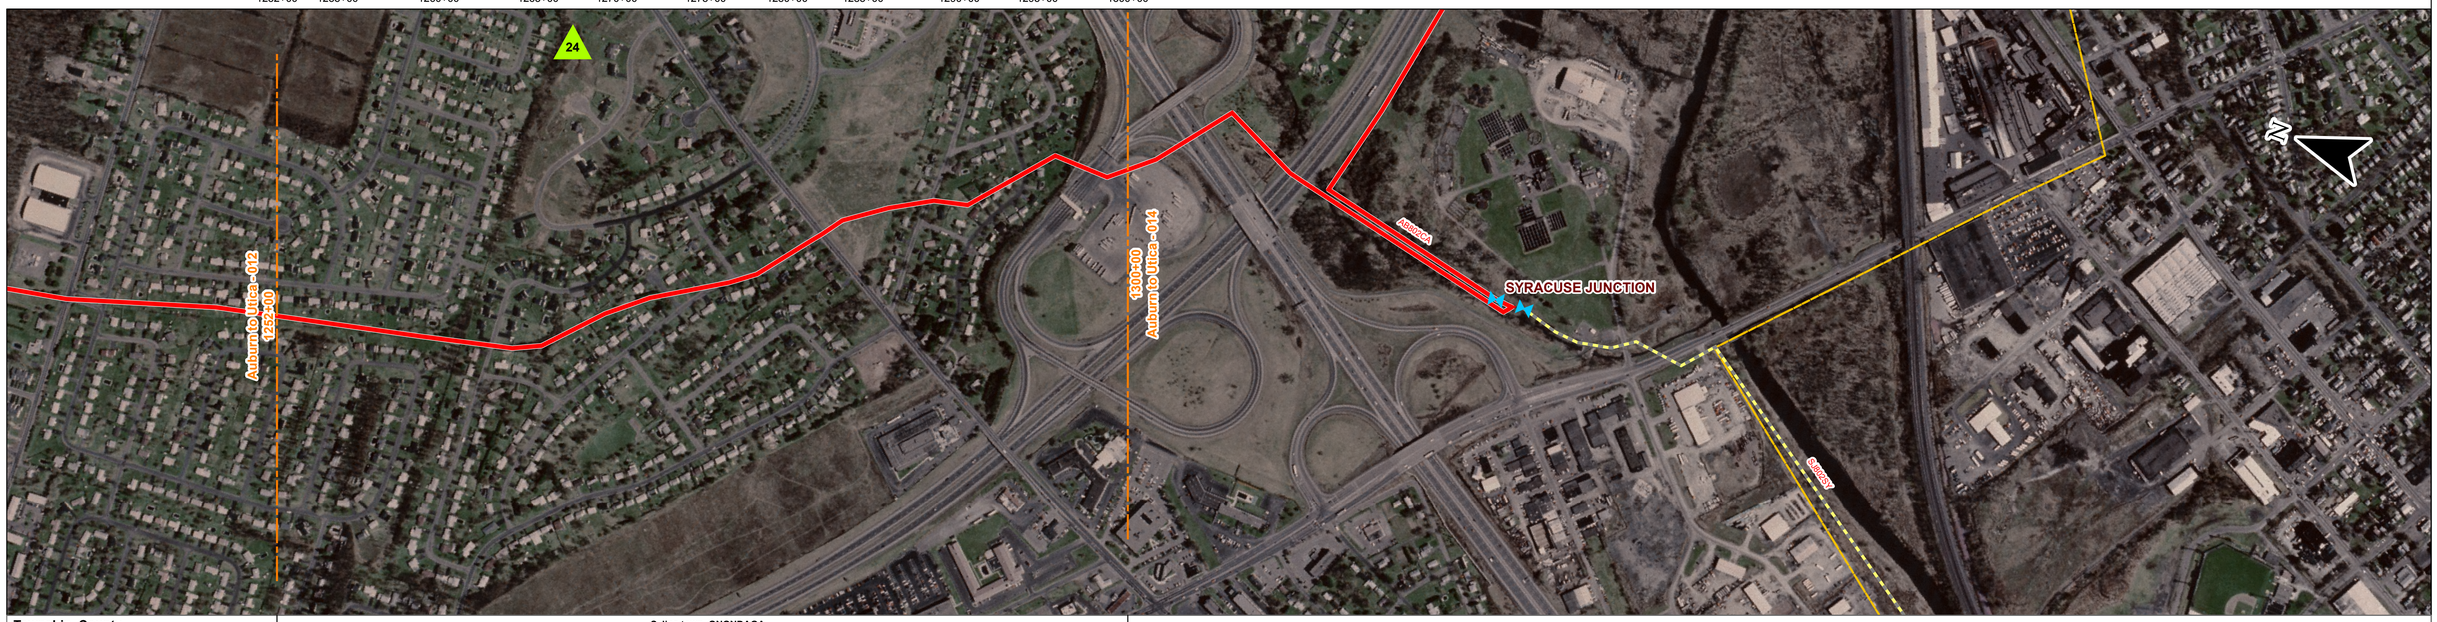

Township, County	Salina town, ONONDAGA
School District	LIVERPOOL CSD

Pipe Detail

1252+15 Clock Spring
1265+84 P.I. Left
1270+04 P.I. Right
1273+79 Branch Reinforcement
1278+93 P.I. Left
1281+00 P.I. Right
1282+19 Begin Casing
1282+72 End Casing
1298+44 P.I. Right
1298+58 Begin Casing

Sheet Notes

1252+13 Fence
1252+71 Fence
1252+90 Sewer Line
1253+57 Property Line
1255+75 Property Line
1256+74 Wooden Fence
1258+00 Property Line
1258+30 Sewer Line
1262+55 Property Line
1263+98 Sewer Line
1265+25 Telephone Line
1266+34 Telephone Line
1266+90 Water Line
1267+39 Property Line
1273+74 Water Line
1273+84 Gas Line
1279+00 Gas Line
1281+95 Sewer Line
1282+45 Buckley Rd. (CR 48)
1287+37 Property Line
1288+73 Water Line
1288+11 Melvin Drive
1289+46 Sanitary Sewer Line
1290+28 Property Line
1292+09 Property Line
1293+00 Sanitary Sewer
1293+42 Sherwood Drive
1293+50 Water Line
1297+00 Plastic Conduit
1297+26 Property Line
1299+48 I-81/NY Thruway Interchange Approach to Tollbooth

Pipe Material

1252+00	1273+79 10" x 0.279" WT - X46 - 01/01/1953 - Unknown
1273+79	1273+82 10" x 0.279" WT - X52 - 01/01/1994 - Unknown
1273+82	1298+24 10" x 0.279" WT - X46 - 01/01/1953 - Unknown
1298+24	1300+00 10" x 0.279" WT - X46 - 01/01/1961 - Unknown

Hydrostatic Test

1252+00	1273+79 Test #93-627 - 1740 psi - 05/25/1968
1273+79	1273+82 Test #1484 - 2252 psi - 03/14/1994
1273+82	1300+00 Test #93-627 - 1740 psi - 05/25/1968

Casings

1282+19	1282+72 14" Casing
1298+58	1300+00 14" Casing

Business Unit

1252+00	1300+00 LP802SJ - Liverpool to Syracuse Jct.

Legend

Mile Marker · Pipeline · Road Crossing · County
Valve · Other Buckeye Lines · Municipality
Equation · Casing · State

Notes:
1. The location of the pipeline facilities as shown must be considered approximate only. Before digging or for an exact location, please call 811 to notify your state's One Call System.
2. Mile markers are calculated miles, not field markers.

1 inch equals 400 feet

Legal Boundaries

County	Municipality
Onondaga, New York	Salina town Syracuse city

Buckeye Partners, LP

AB802CA
Auburn to Utica

1252+00 to **1300+00**

Generate Date:	Sheet Number:	Sheet Name:
04/16/08	013	Auburn to Utica - 013

Inventory Drawing - Correct Only to Last Generate Date